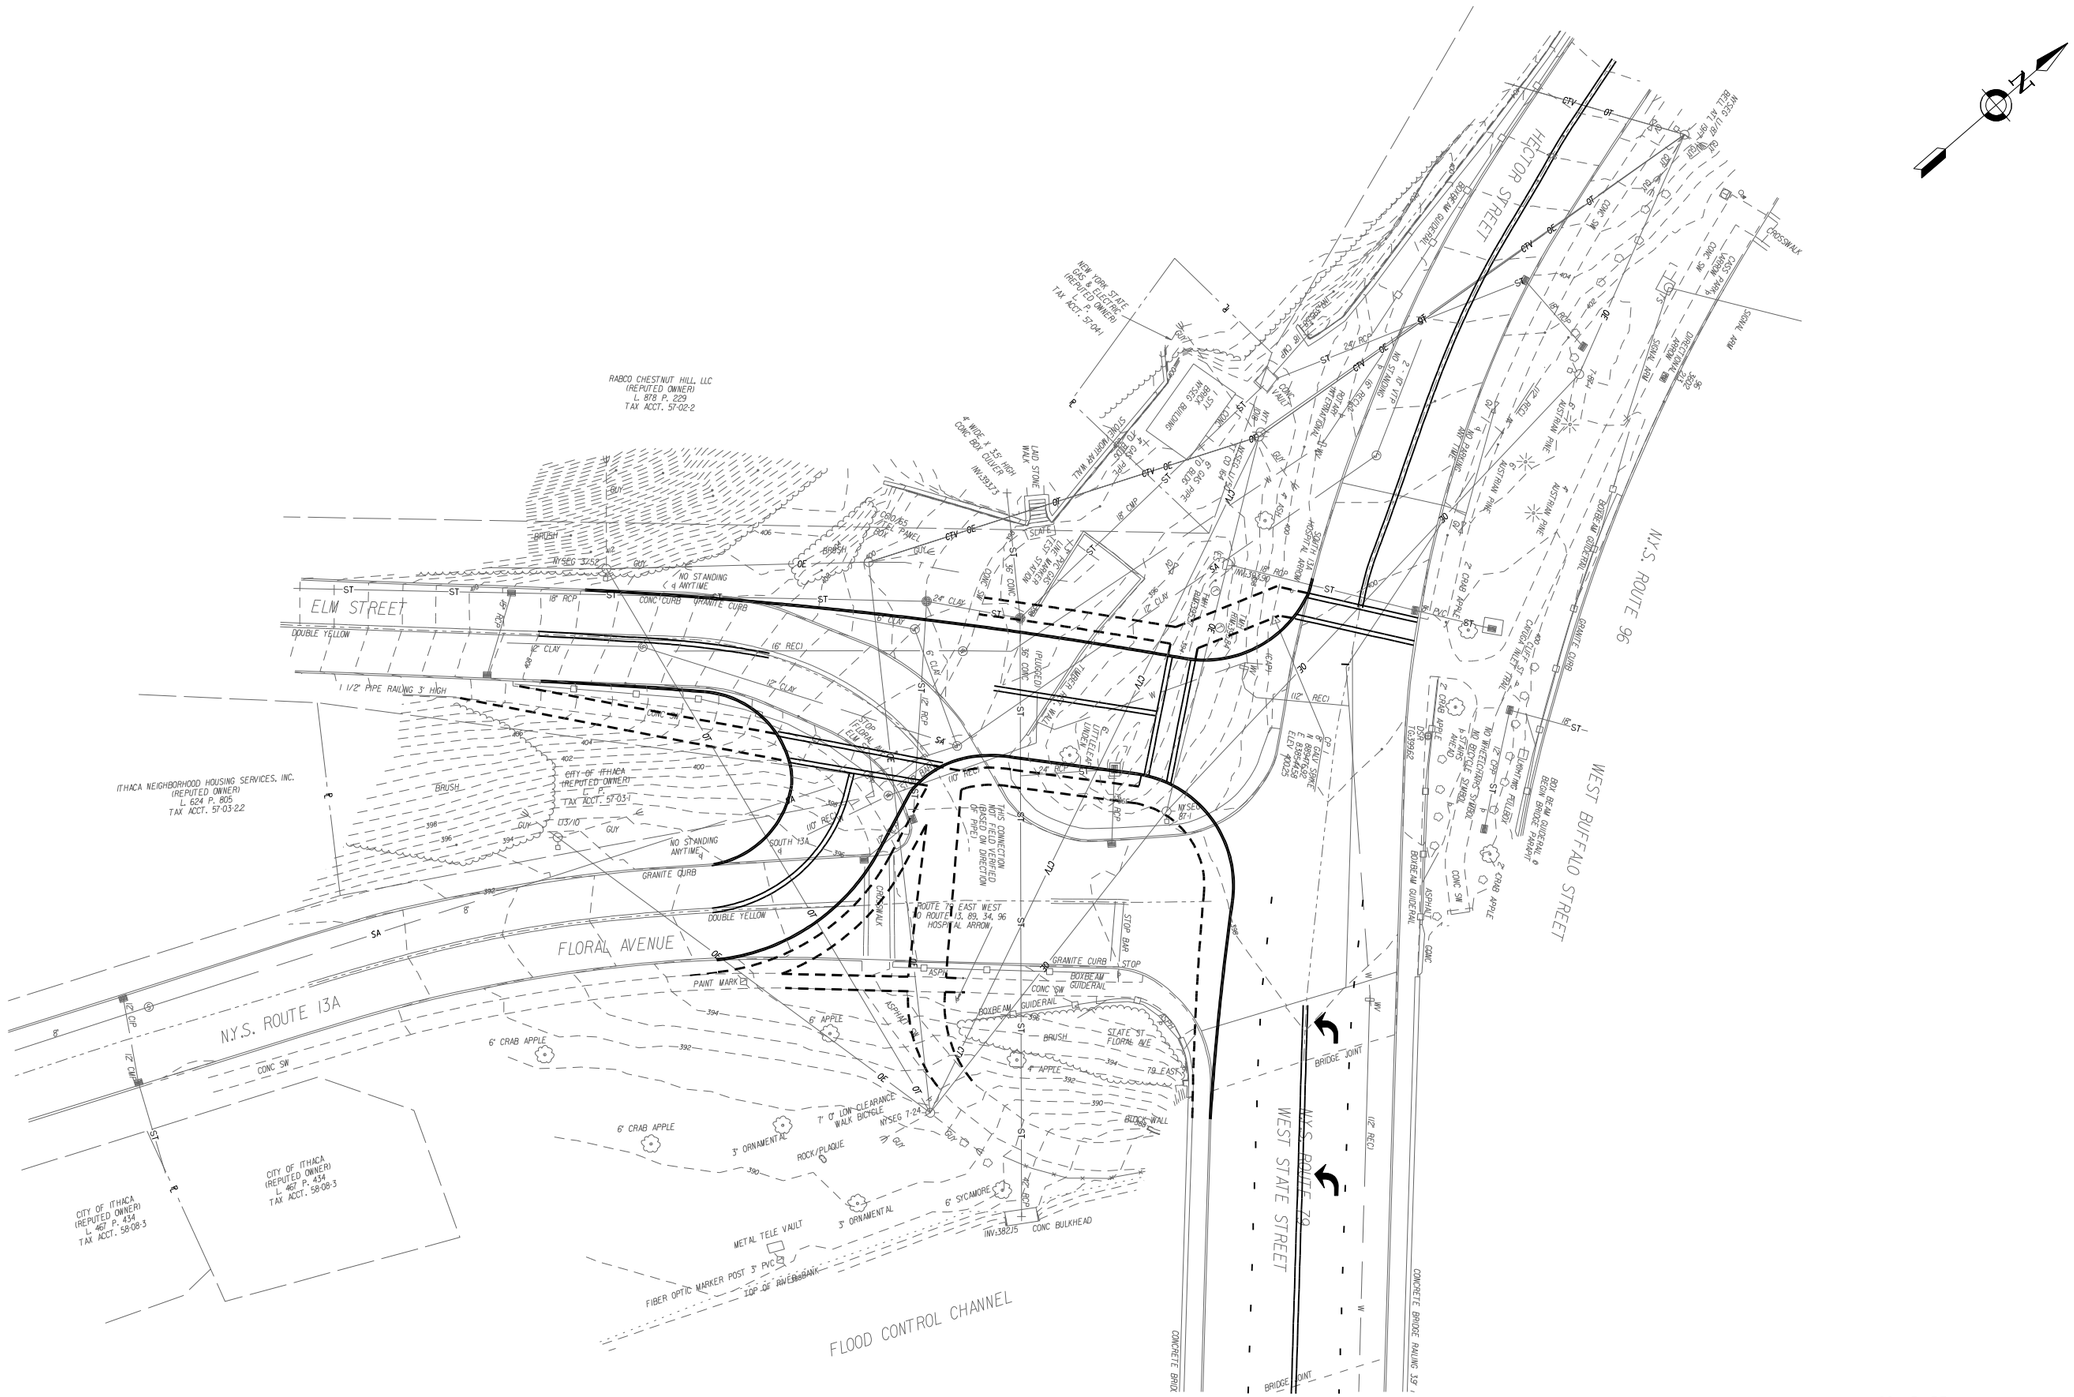

PLAN

7		
6		
5		
4		
3		
2		
1	REVISIONS	DATE BY

COPYRIGHT©2008
FISHER ASSOCIATES, P.E., L.S., P.C.
This York State Education Law Section 7209 (2) states that it is violation of this law for any person, unless he/she is acting under the direction of a licensed professional engineer or land surveyor, to alter in any way this document.
If an item bearing the seal of an engineer or land surveyor is affixed, the alteration is to be performed only by the person or persons who sealed the document and they must describe the alteration in detail and affix to it their name and seal and the date of such alteration.

FA PROJECT NO.
081013

PROJECT MANAGER
S. WILKINSON

DRAWN BY
T. DAVIS

SCALE
AS NOTED

ISSUE DATE
11/08

FISHERASSOCIATES
1135 Calkins Road, Rochester, NY 14623
Phone: 585-334-1310

PROJECT
ROUTE 79, 13A AND ELM STREET
PEDESTRIAN AND TRAFFIC
SAFETY IMPROVEMENTS

TITLE OF DRAWING
PLAN

PROJECT NO.
081013

DRAWING NO.
OPTION A

SHEET 1 OF

FILE NAME = H:\Projects\081013-Rt_79_Rt13a_Elm_St\Eng\CUT\081013PL_1.dgn
DATE/TIME = 12/19/2008
USER = SteveW